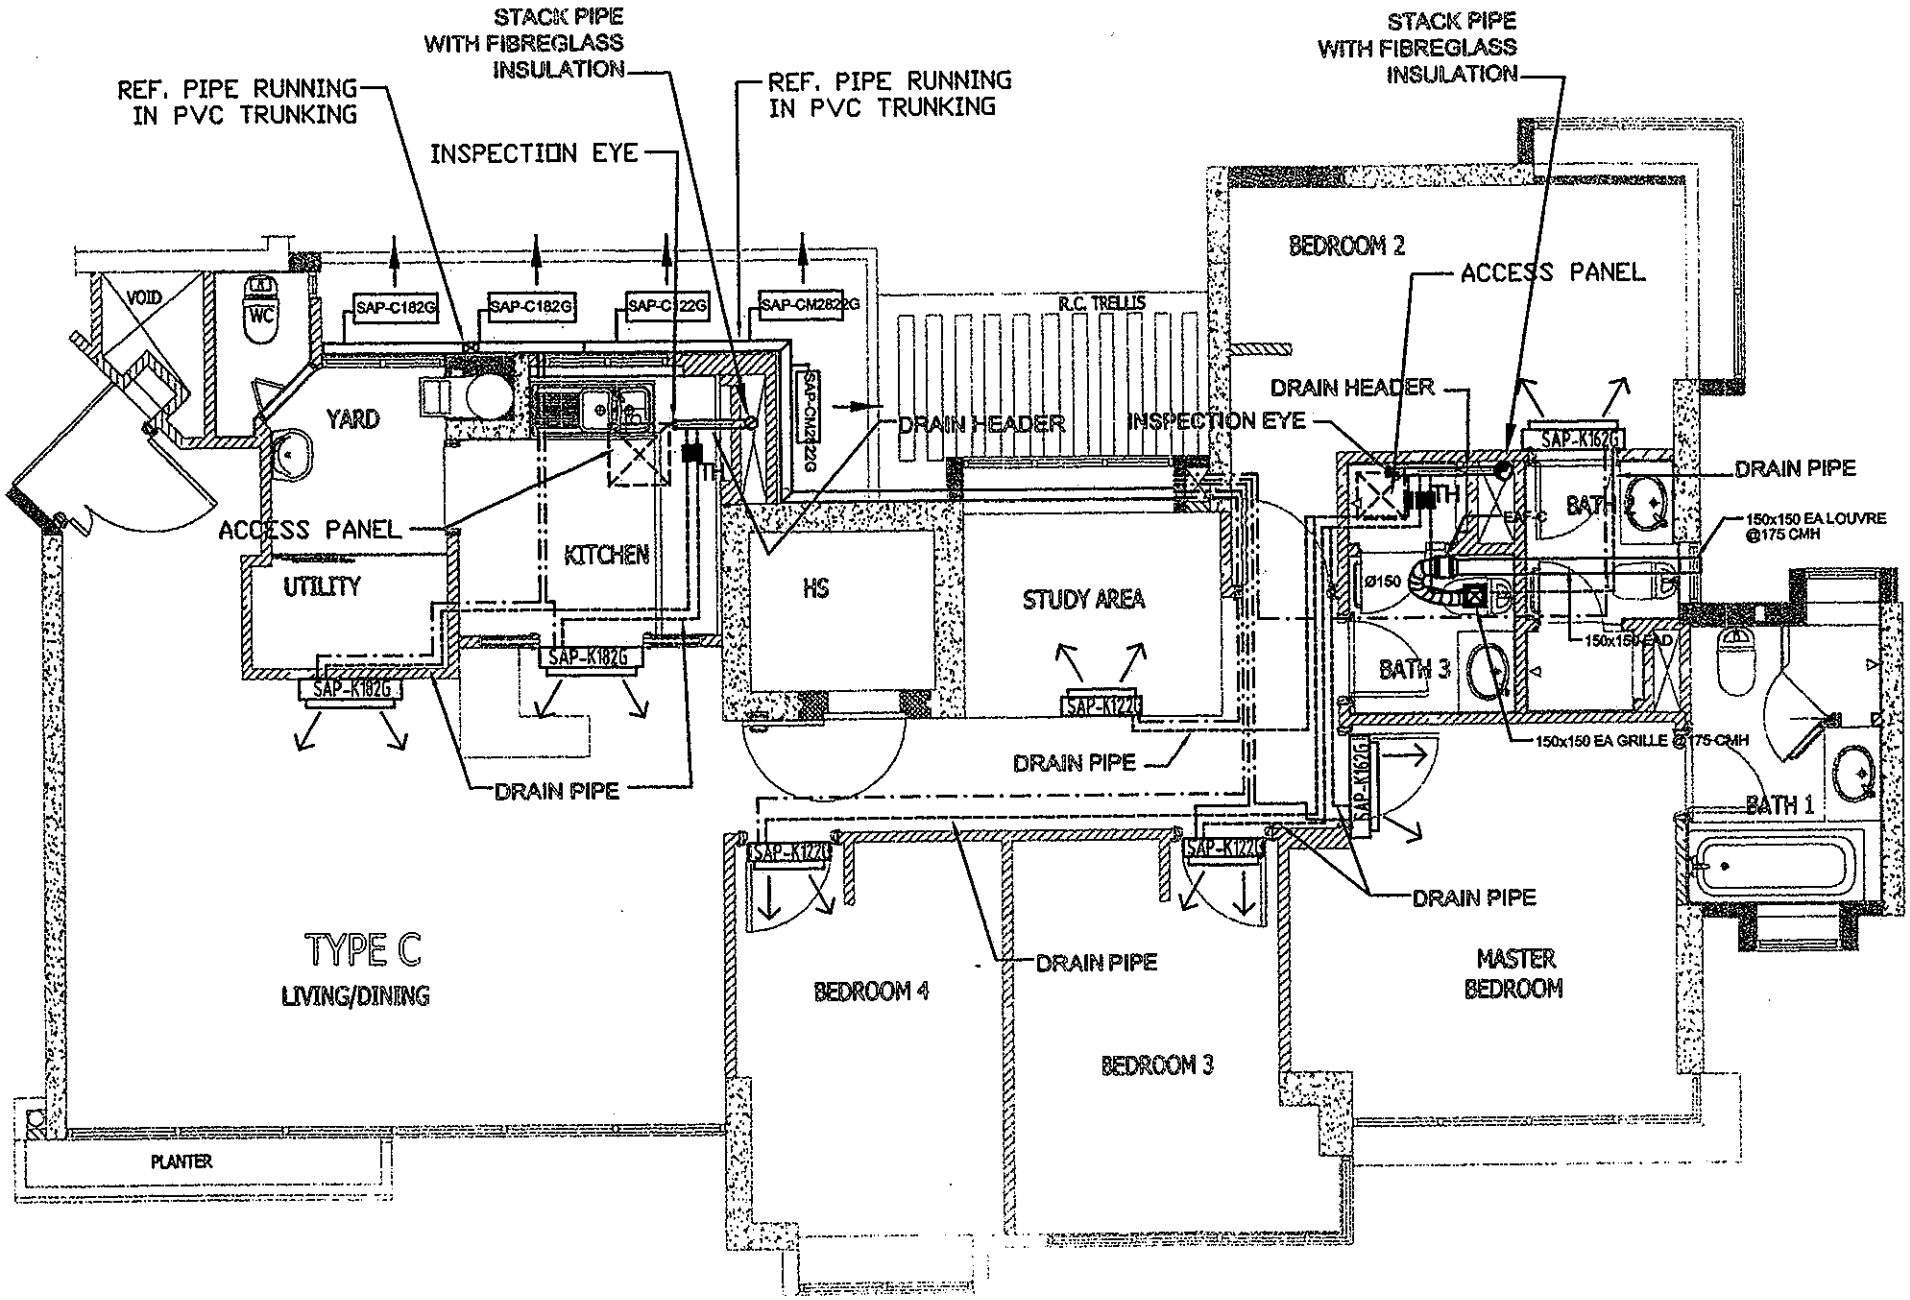
STACK PIPE WITH FIBREGLASS INSULATION
REF. PIPE RUNNING IN PVC TRUNKING
INSPECTION EYE
REF. PIPE RUNNING IN PVC TRUNKING
STACK PIPE WITH FIBREGLASS INSULATION
VOID
WC
SAP-C182G
SAP-C182G
SAP-C122G
SAP-CM2822G
R.C. TRELLIS
BEDROOM 2
ACCESS PANEL
DRAIN HEADER
INSPECTION EYE
SAP-K162G
DRAIN PIPE
YARD
DRAIN HEADER
TH
BATH 2
150x150 EA LOUVRE @175 CMH
ACCESS PANEL
KITCHEN
HS
STUDY AREA
Ø150
UTILITY
SAP-K182G
SAP-K182G
SAP-K122G
BATH 3
150x150 EAD
150x150 EA GRILLE @175 CMH
DRAIN PIPE
DRAIN PIPE
SAP-K162G
BATH 1
SAP-K122G
SAP-K122G
DRAIN PIPE
TYPE C
LIVING/DINING
BEDROOM 4
DRAIN PIPE
MASTER BEDROOM
BEDROOM 3
PLANTER